SOUTHEAST CORNER

SOUTHEAST CORNER

SOUTHWEST CORNER

NORTHEAST CORNER

NORTHWEST CORNER

C:\Revit Local\1870-08_Standard At Morgantown_ASI_2014_cfullam.rvt
10/21/2015 11:50:46 AM

BKV GROUP
Architecture
Interior Design
Landscape Architecture
Engineering

Boarman Kroos Vogel Group Inc.

1054 31st Street N.W.
Canal Square, Suite 204
Washington, DC 20007
Telephone: 202.595.3173
www.bkvgroup.com
EOE

CONSULTANTS

PROJECT TITLE

THE STANDARD AT MORGANTOWN

KEY PLAN

TRUE NORTH PLAN NORTH

ISSUE #	DATE	DESCRIPTION

NOT FOR CONSTRUCTION

CERTIFICATION

STATE OF WEST VIRGINIA
JACK O. BOARMAN
4612
REGISTERED ARCHITECT

DATE	10/02/2015
DRAWN BY	Author
CHECKED BY	Checker
COMMISSION NUMBER	1870.08

SHEET TITLE

BUILDING ELEVATION PERSPECTIVES

SHEET NUMBER

7.01

© 2014 BKV Group, Inc. EOE

1 / 7.02 SPR_SOUTH ELEVATION - ALONG UNIVERSITY AVE

1/16" = 1'-0"

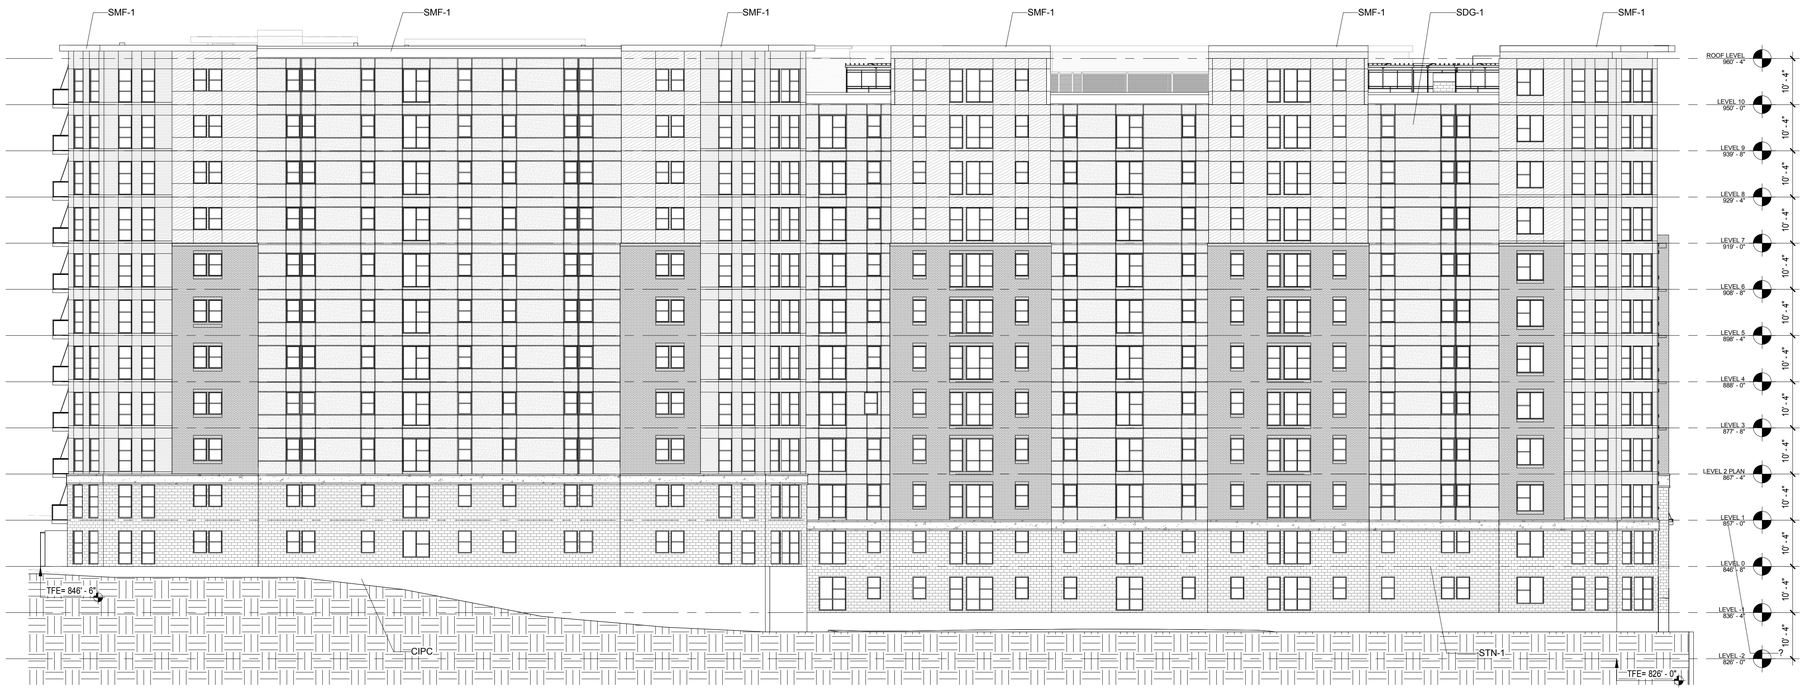

2 / 7.02 SPR_NORTH ELEVATION - ALONG RIVER

1/16" = 1'-0"

EXTERIOR FINISH HATCHING

FB-1		FACE BRICK - BURGUNDY
STN-1		PRECAST STONE FACING
STN-2		PRECAST STONE COURSING
SDG-1		EIFS - CHARCOAL
SDG-2		EIFS - WHITE
SDG-3		FIBER CEMENT W/ REVEALS - COBBLE STONE BROWN
SDG-4		FIBER CEMENT W/ REVEALS - CHARCOAL
MP-1		ALUMINUM - WHITE / FIBER CEMENT - WHITE
SMF-1		0.040 ALUMINUM - DUSTY CHARCOAL

EXTERIOR FINISH SCHEDULE

ITEM	MATERIAL	COLORS	NOTES
BALCONIES	ALUMINUM		
COPING	ALUMINUM		
SOFFIT	ALUMINUM		
STOREFRONT	ALUMINUM		
DOORS	ALUMINUM/HM		
DOOR FRAMES	ALUMINUM/HM		
WINDOWS	ALUMINUM		
DOWNSPOUTS	ALUMINUM		
CANOPIES	ALUMINUM		
EXHAUST LOUVERS	ALUMINUM		

BKV GROUP
Architecture
Interior Design
Landscape Architecture
Engineering

Boarman Kroos Vogel Group Inc.

1054 31st Street N.W.
Canal Square, Suite 204
Washington, DC 20007
Telephone: 202.595.3173
www.bkvgroup.com
EOE

CONSULTANTS

PROJECT TITLE

THE STANDARD AT MORGANTOWN

KEY PLAN

TRUE NORTH PLAN NORTH

ISSUE #	DATE	DESCRIPTION

NOT FOR CONSTRUCTION

CERTIFICATION

STATE OF WEST VIRGINIA
JACK O. BOARMAN
4612
REGISTERED ARCHITECT

DATE	10/02/2015
DRAWN BY	Author
CHECKED BY	Checker
COMMISSION NUMBER	1870.08

SHEET TITLE

BUILDING ELEVATIONS

SHEET NUMBER

7.02

© 2014 BKV Group, Inc. EOE

C:\Revit Local\1870-08_Standard At Morgantown_ASI_2014_cfullam.rvt
10/21/2015 11:51:14 AM