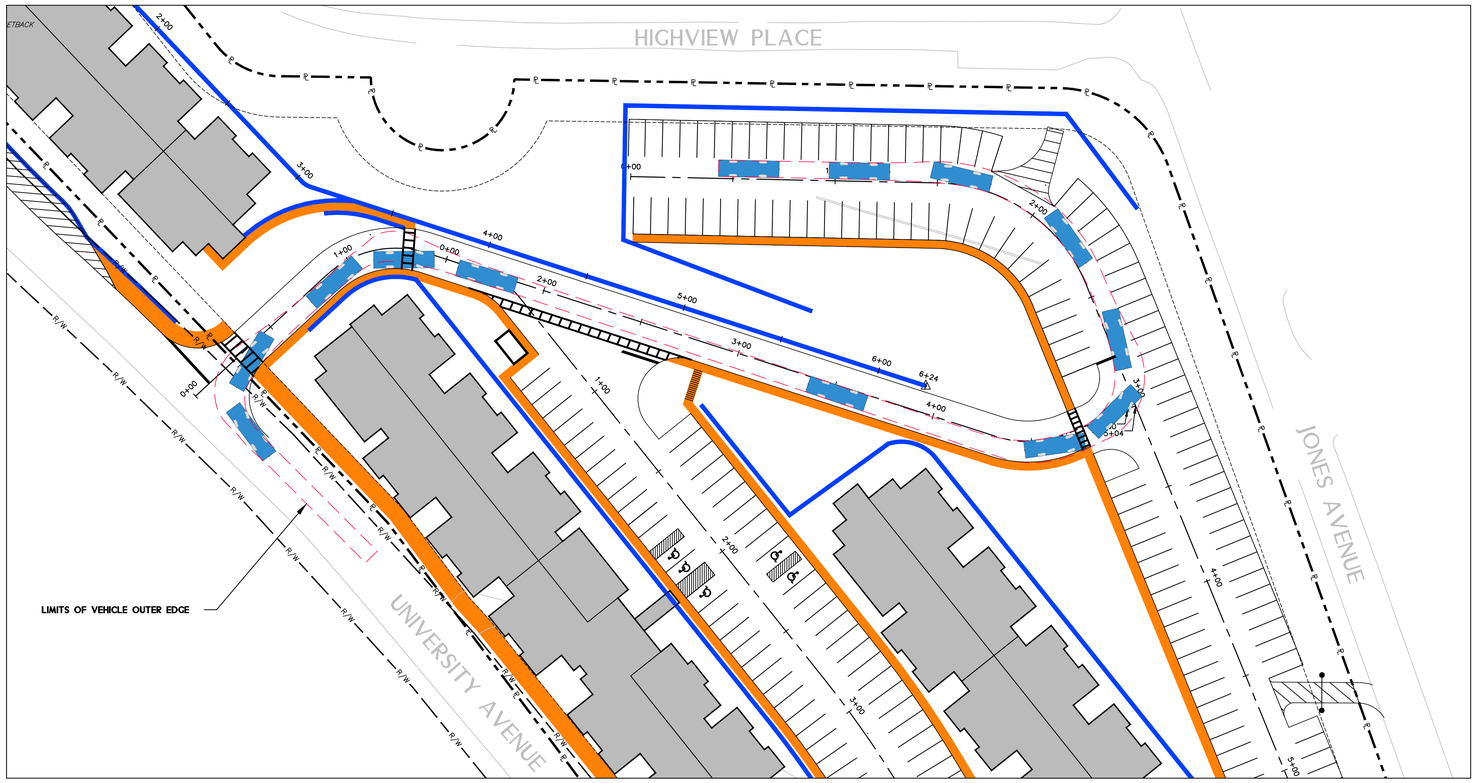

ENGINE 3 TRUCK ENTRY PLAN

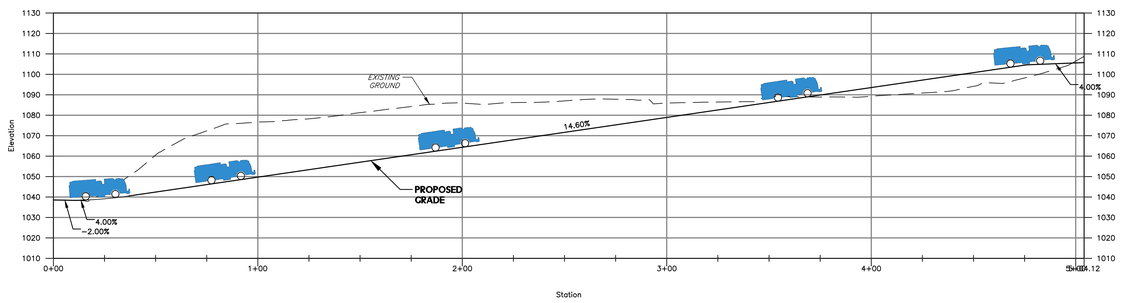

MAIN ACCESS ROAD

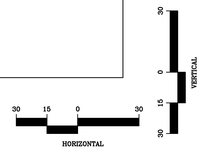

Paradigm Architecture

CONSULTANTS:

POTESTA & ASSOCIATES, INC.
ENGINEERS AND ENVIRONMENTAL CONSULTANTS
155 Lakeview Drive, Morgantown, WV 26508
TEL: (304) 284-5015 FAX: (304) 284-5014
E-MAIL Address: potesta@potesta.com

2223 Cheat Road - Suite 300
Morgantown, WV 26508
tele 304-284-5015 304-284-5014 fax

2450 Valleydale Road - Suite 150
Birmingham, AL 35244
tele 205-403-2742 205-403-2743 fax

PLANNING AND ZONING SUBMITTAL

revisions:

Sunnyside Commons
Morgantown, WV

DAVID B. SHARP
REGISTERED
14187
STATE OF WEST VIRGINIA
PROFESSIONAL ENGINEER
2-6-15

job number: 1332
date: 02.06.15

sheet title:

FIRE TRUCK ROUTE PLAN
sheet number:

C0.10

drawn by: SAB
checked by: JJS

© Copyright 2015
Paradigm Architecture

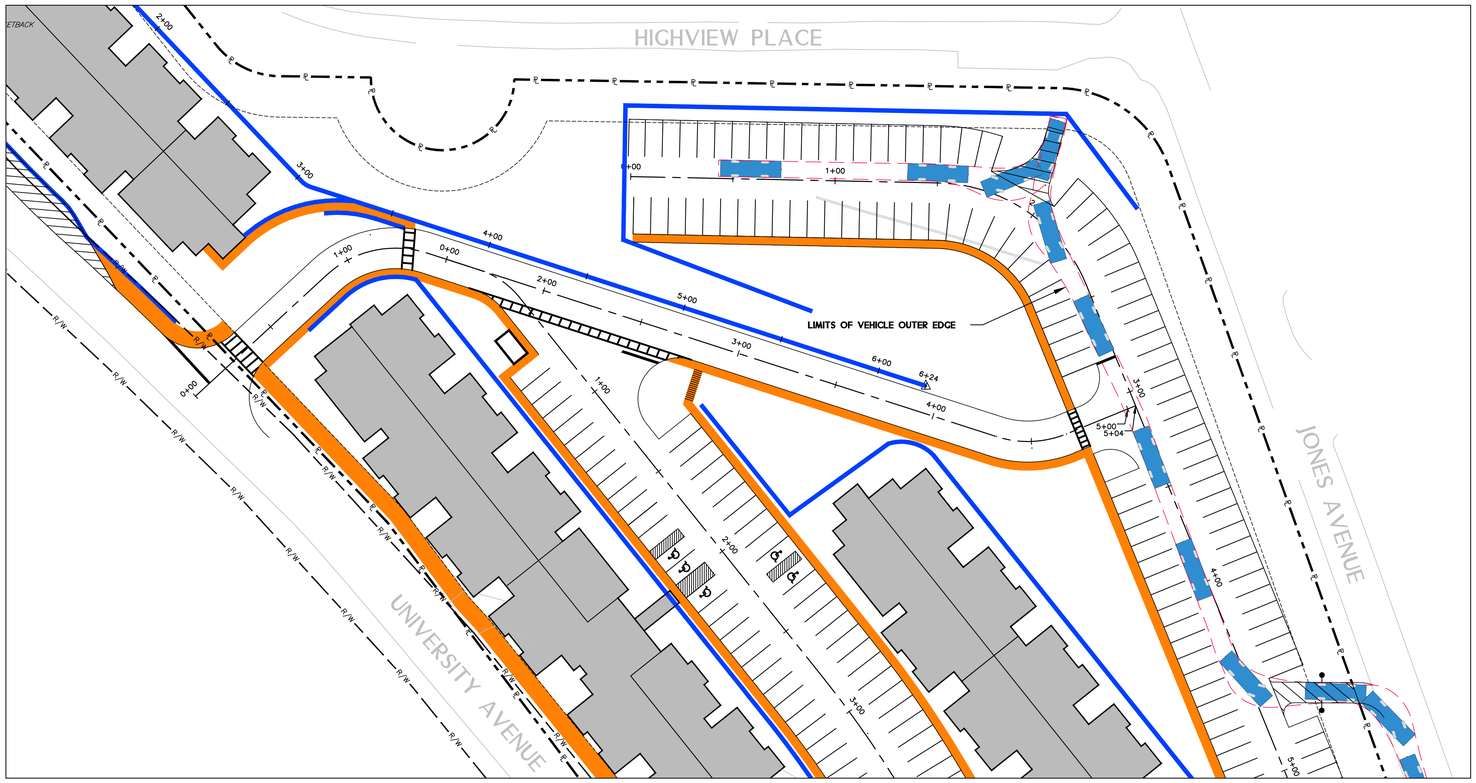

ENGINE 3 TRUCK EXIT PLAN

GRAPHIC SCALE

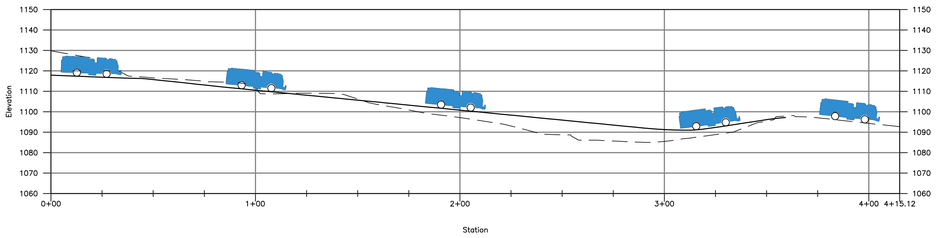

ENGINE 3 EXIT ROUTE

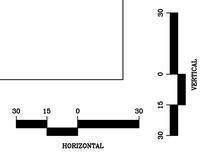

Paradigm Architecture

CONSULTANTS:

POTESTA

POTESTA & ASSOCIATES, INC.
ENGINEERS AND ENVIRONMENTAL CONSULTANTS
155 Lakeview Drive, Morgantown, WV 26508
TEL: (304) 326-0246 FAX: (304) 326-0246
E-Mail Address: potesta@potesta.com

2223 Cheat Road - Suite 300
Morgantown, WV 26508
tele 304-284-5015 304-284-5014 fax

2450 Valleydale Road - Suite 150
Birmingham, AL 35244
tele 205-403-2742 205-403-2743 fax

PLANNING AND ZONING SUBMITTAL

revisions:

Sunnyside Commons
Morgantown, WV

DAVID B. SHARP
REGISTERED
14187
STATE OF WEST VIRGINIA
PROFESSIONAL ENGINEER

job number: 1332
date: 02.06.15

sheet title:

FIRE TRUCK ROUTE PLAN
sheet number:

C0.11

drawn by: SAB
checked by: JJS

© Copyright 2015
Paradigm Architecture

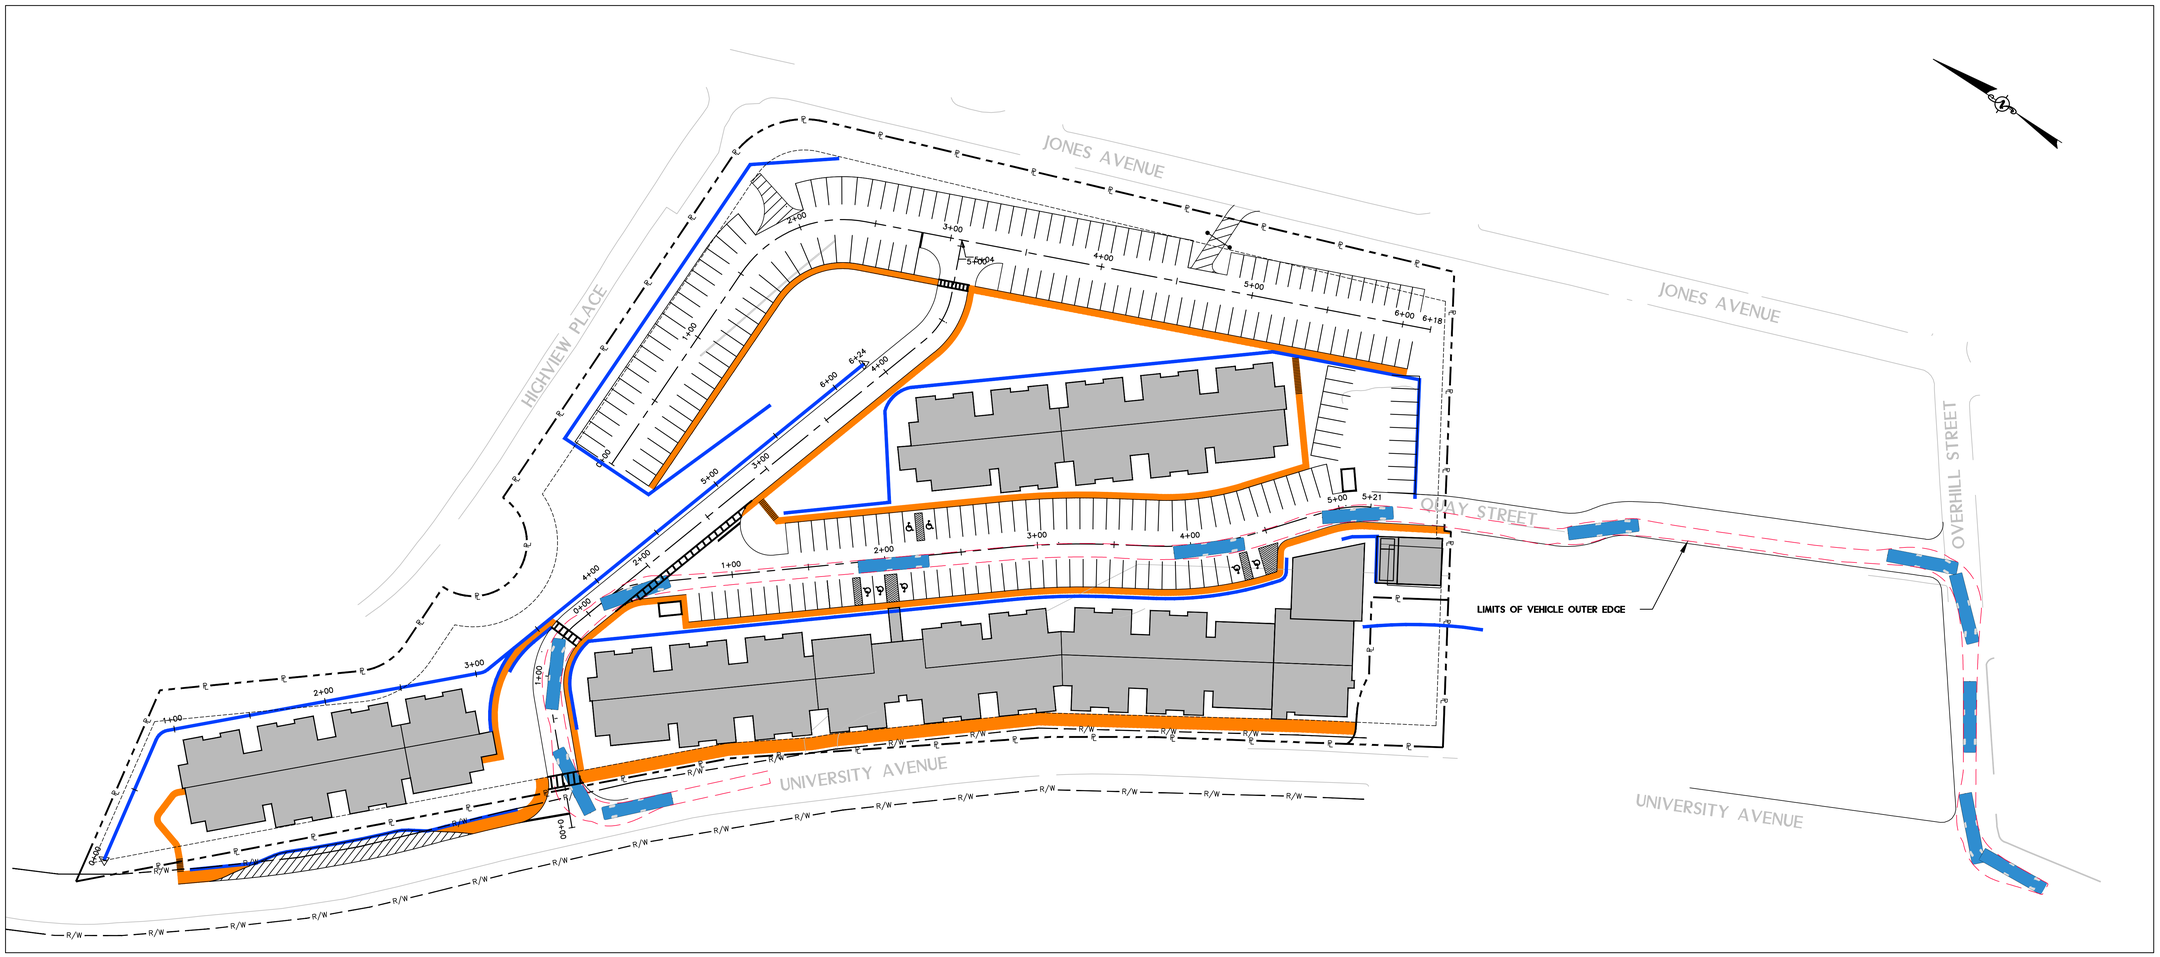

LADDER 3 TRUCK ROUTE PLAN

GRAPHIC SCALE

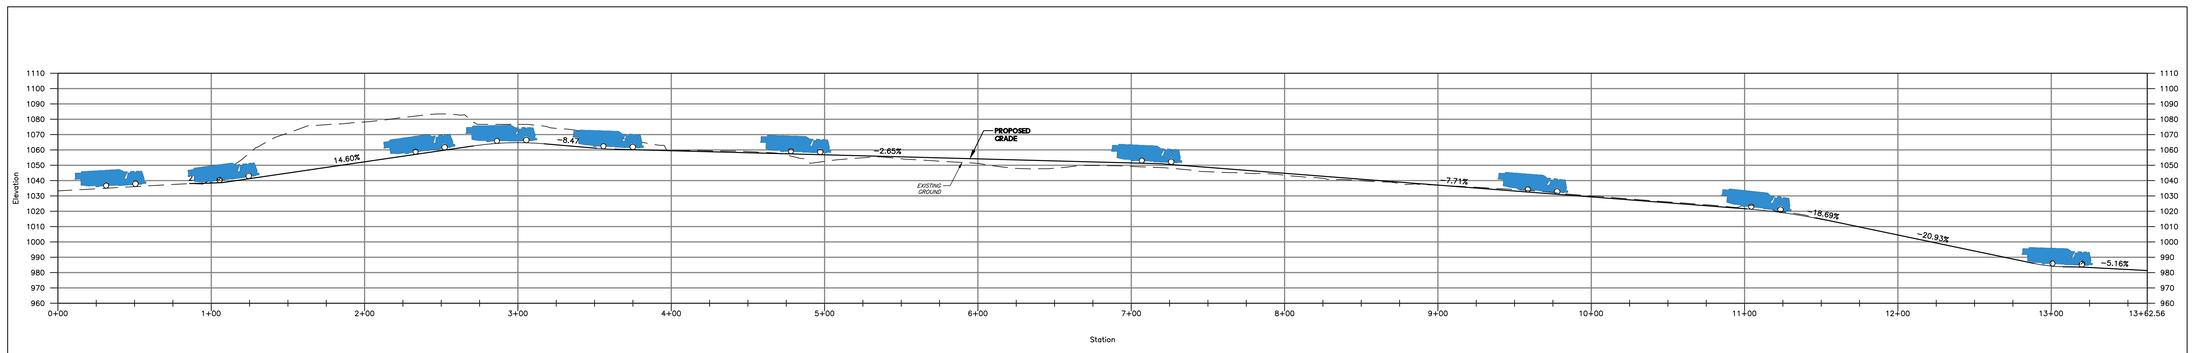

LADDER 3 ROUTE PLAN

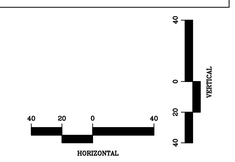

Paradigm Architecture

CONSULTANTS:
POTESTA
POTESTA & ASSOCIATES, INC.
ENGINEERS AND ENVIRONMENTAL CONSULTANTS
155 Lakeview Drive, Morgantown, WV 26508
TEL: (304) 284-5015 FAX: (304) 284-5014
E-Mail Address: potesta@potesta.com

2223 Cheat Road - Suite 300
Morgantown, WV 26508
tele 304-284-5015 304-284-5014 fax

2450 Valleydale Road - Suite 150
Birmingham, AL 35244
tele 205-403-2742 205-403-2743 fax

PLANNING AND ZONING SUBMITTAL

revisions:

Sunnyside Commons
Morgantown, WV

DAVID B. SHARP
REGISTERED
14187
STATE OF WEST VIRGINIA
PROFESSIONAL ENGINEER
2-6-15

job number: 1332
date: 02.06.15

sheet title:

FIRE TRUCK ROUTE PLAN
sheet number:

C0.12

drawn by: SAB
checked by: JJS

© Copyright 2015
Paradigm Architecture